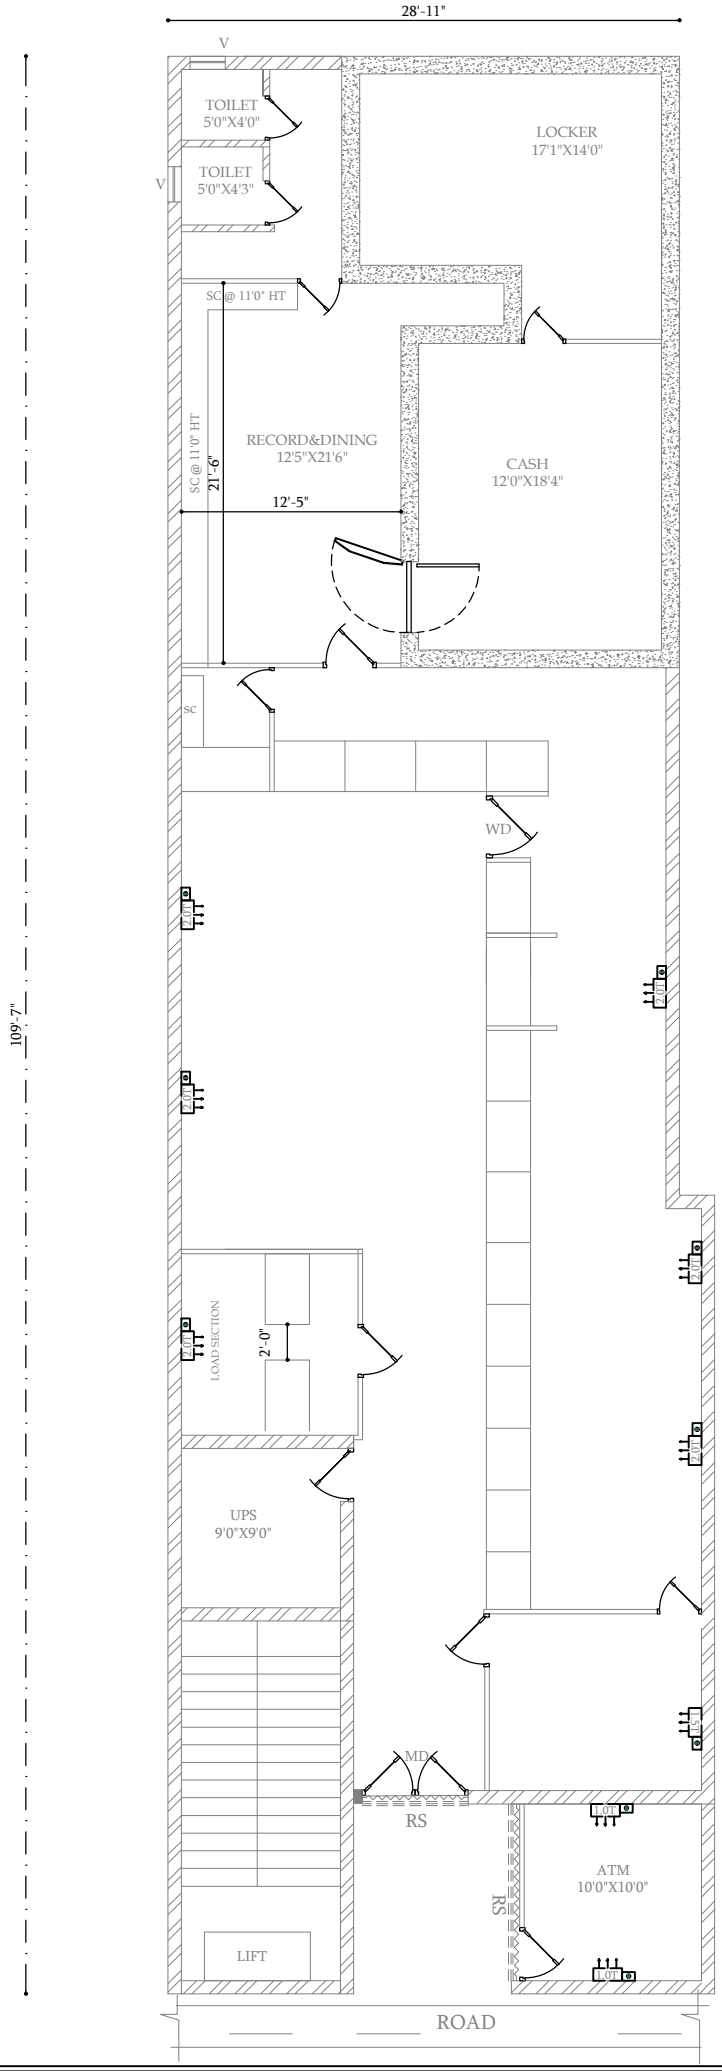

PROJECT

PROPOSED INTERIOR FURNISHING WORK FOR INDIAN BANK AT KALLAKURICHI BRANCH (CUDDALORE ZONE)

NOTE

1) ALL DIMENSIONS ARE IN FEET & INCHES

2) DRAWING TO BE READ IN CONJUNCTION WITH DETAILS

3) ALL DISCREPANCIES MUST BE BROUGHT TO THE NOTICE OF THE ARCHITECT.

LEGENDS:

2.0T	MEGA SPLIT TYPE AC UNIT (2.0 TR) 5 STAR RATING
1.5T	MEGA SPLIT TYPE AC UNIT (1.5 TR) 5 STAR RATING
1.0T	MEGA SPLIT TYPE AC UNIT (1.0 TR) 5 STAR RATING

AREA DETAILING:

SAFE ROOM	400.00 SQ.FT
RECORD/DINING/UPS ROOM	300.00 SQ.FT
BANKING HALL	1500.00 SQ.FT
ATM	100.00 SQ.FT
TOTAL AREA	2300.00 SQ.FT

FALSE CEILING AREA:

BANKING HALL	1500.00 SQ.FT
ATM	100.00 SQ.FT
TOTAL AREA	1600.00 SQ.FT

AREA DETAILS:

1. PLINTH AREA =2950.00 SQ.FT
2. CARPET AREA =2300.00 SQ.FT

TITLE

AC LAYOUT

DRAWN :Er.SANKAR

SCALE : 1"=1'3"

JOB NO: IB-CUD -06-2025

DATE : 12.11.2025

SHEET SIZE: A4

ARCHITECT

Ar. T.MAYILVAHANAN, M.E.,A.I.I.A.,M.C.A.,P.hd.,

COS CONSULTANCY SERVICES

ARCHITECTURE,INTERIORS,STRUCTURAL ENGINEERS & DESIGNERS

6/13, Kamaraj Nagar 4th Street,
Tallakulam, Madurai - 625002
Phone : 0452 - 2521869
Email id: cosquant93@gmail.com